


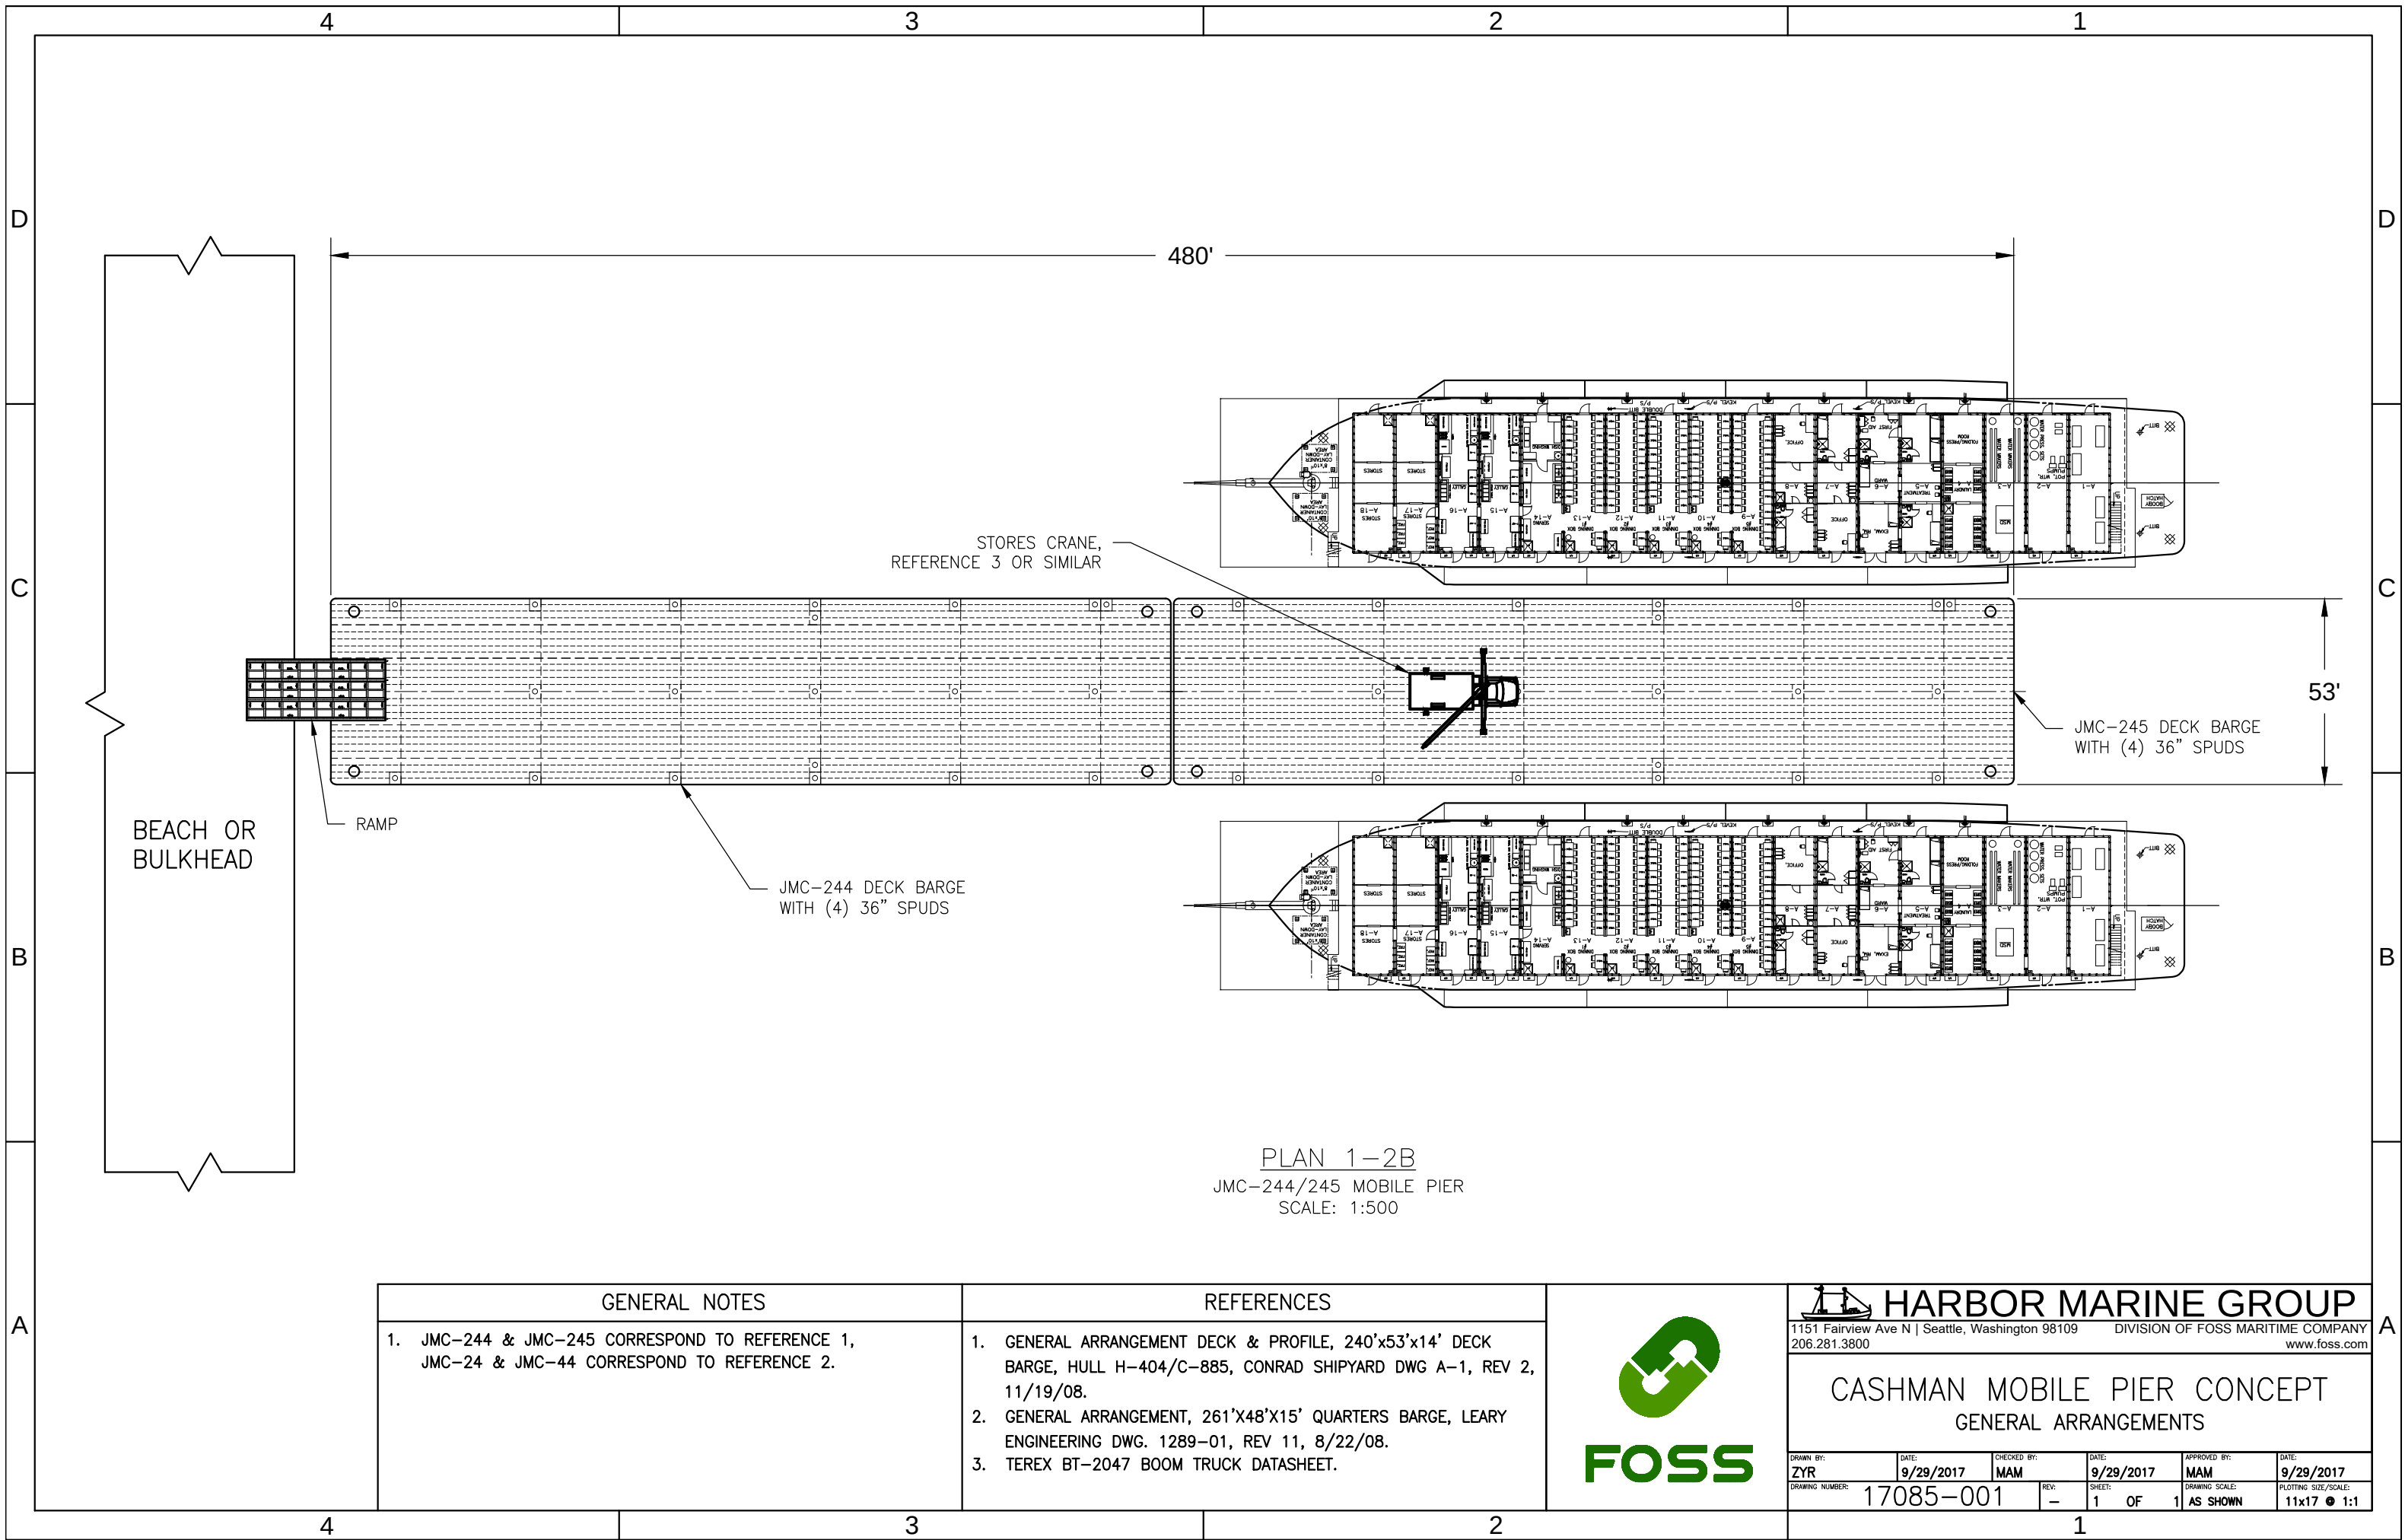

GENERAL NOTES		REFERENCES			 HARBOR MARINE GROUP 1151 Fairview Ave N Seattle, Washington 98109 DIVISION OF FOSS MARITIME COMPANY 206.281.3800 www.foss.com							
1. JMC-244 & JMC-245 CORRESPOND TO REFERENCE 1, JMC-24 & JMC-44 CORRESPOND TO REFERENCE 2.		1. GENERAL ARRANGEMENT DECK & PROFILE, 240'x53'x14' DECK BARGE, HULL H-404/C-885, CONRAD SHIPYARD DWG A-1, REV 2, 11/19/08. 2. GENERAL ARRANGEMENT, 261'x48'x15' QUARTERS BARGE, LEARY ENGINEERING DWG. 1289-01, REV 11, 8/22/08. 3. TEREX BT-2047 BOOM TRUCK DATASHEET.			CASHMAN MOBILE PIER CONCEPT GENERAL ARRANGEMENTS							
DRAWN BY: ZJR		DATE: 9/29/2017			CHECKED BY: MAM		DATE: 9/29/2017		APPROVED BY: MAM		DATE: 9/29/2017	
DRAWING NUMBER: 17085-001		REV: -			SHEET: 1		OF 1		DRAWING SCALE: AS SHOWN		PLOTING SIZE/SCALE: 11x17 • 1:1	